
FIRST FLOOR PLAN

WEST BUILDING


40,000 RSF

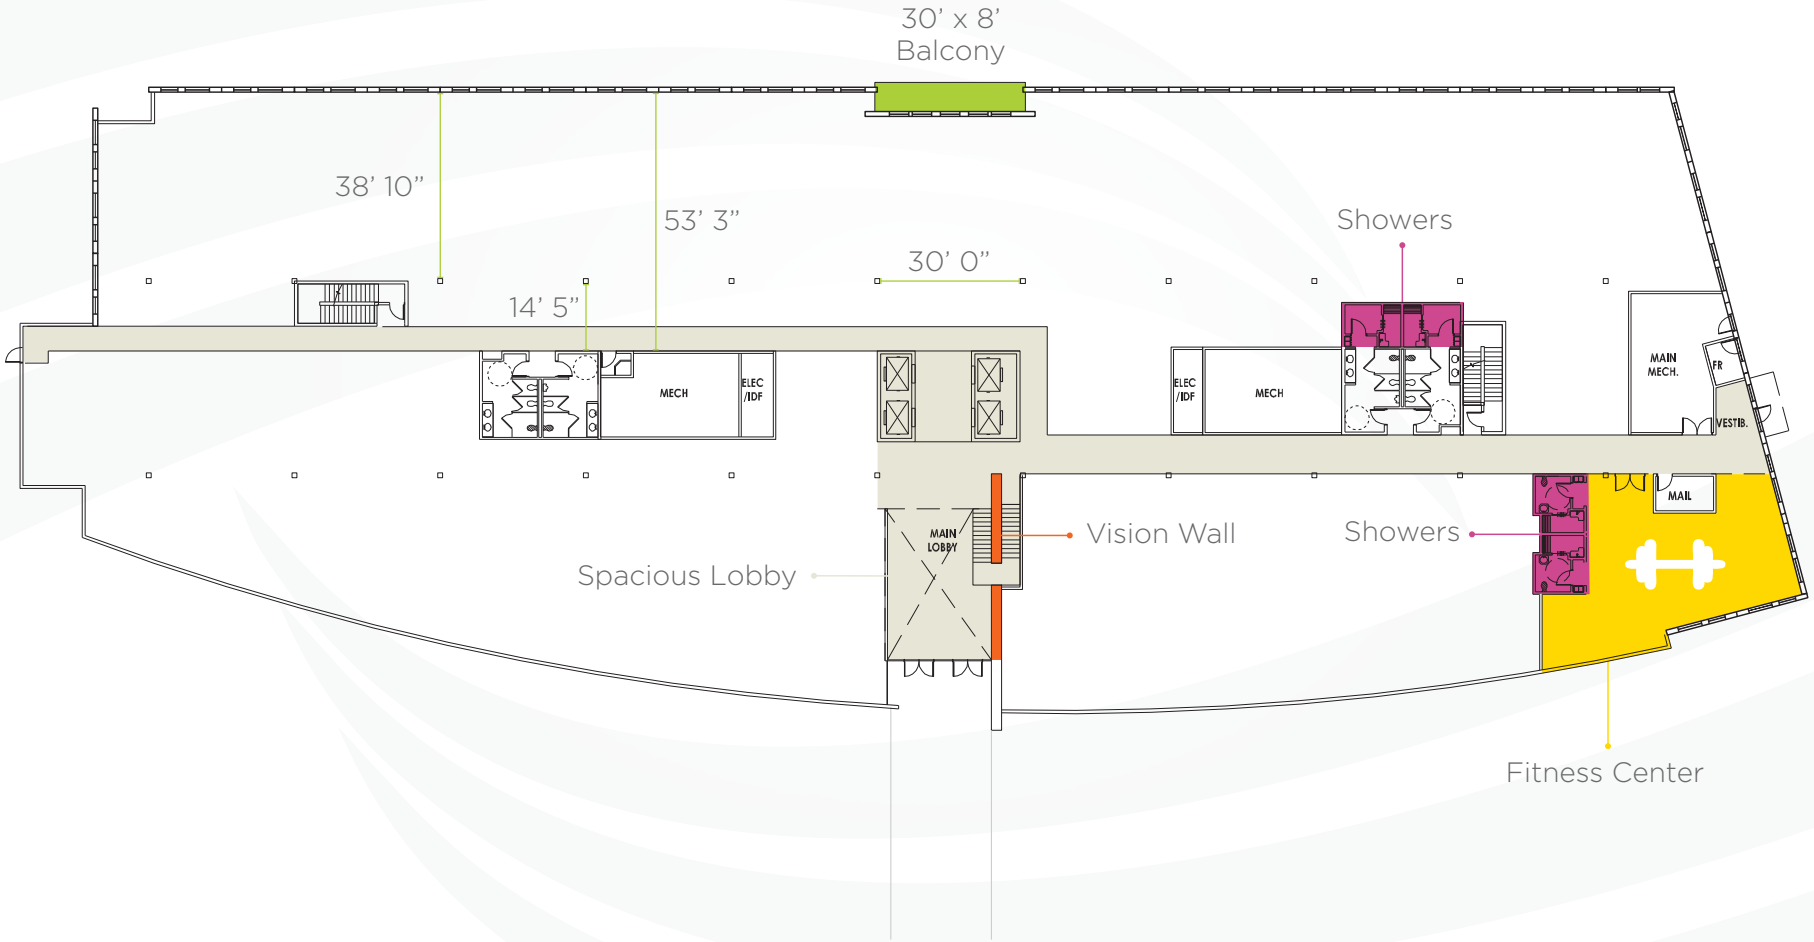

SECOND FLOOR PLAN

WEST BUILDING


40,000 RSF

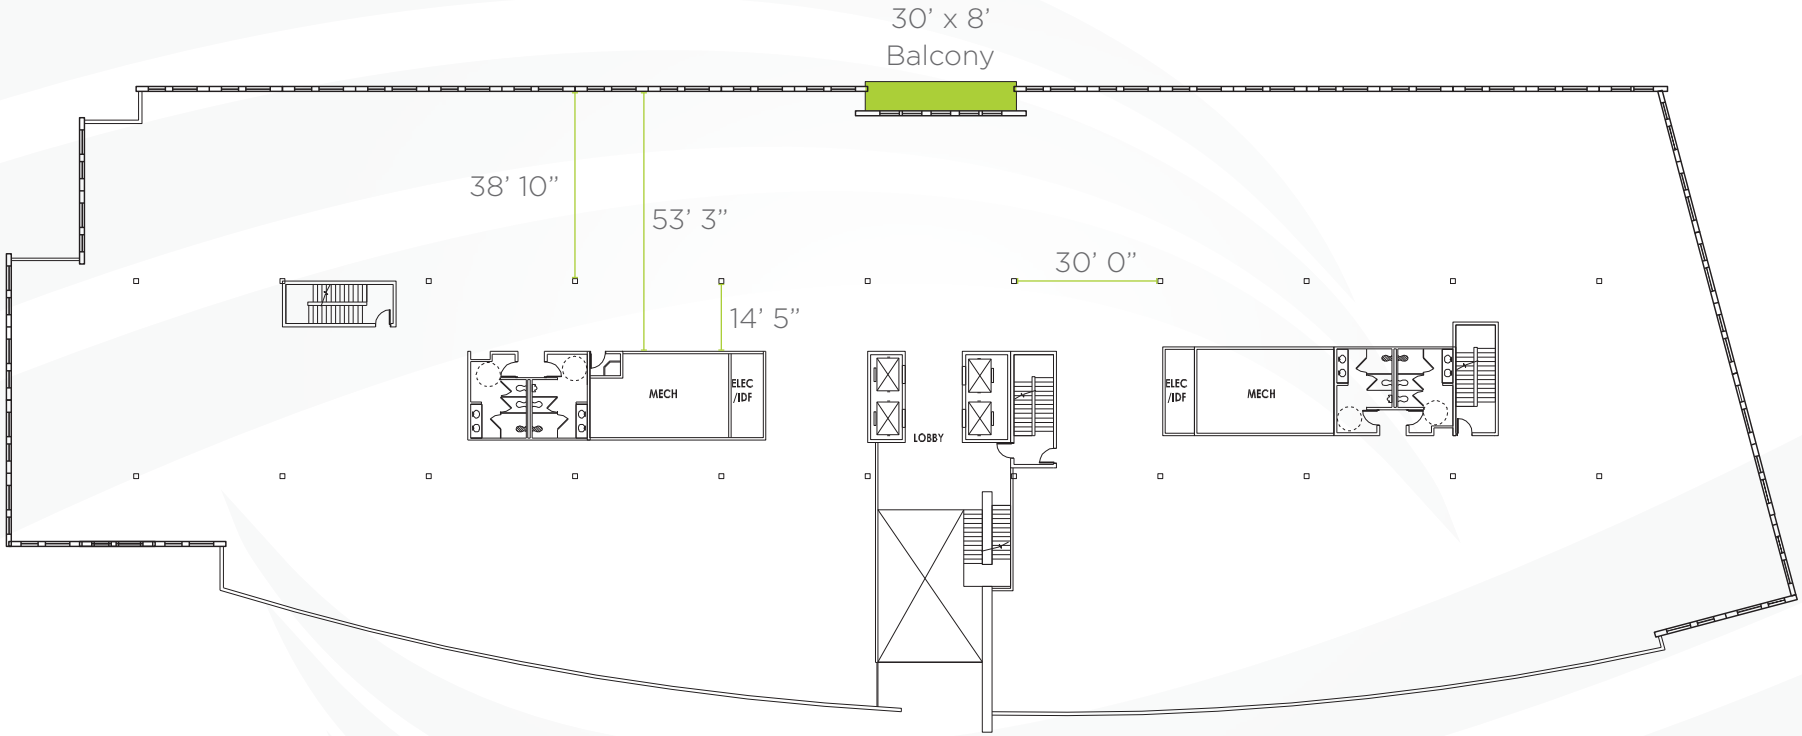

THIRD & FOURTH FLOOR PLAN

WEST BUILDING


40,000 RSF

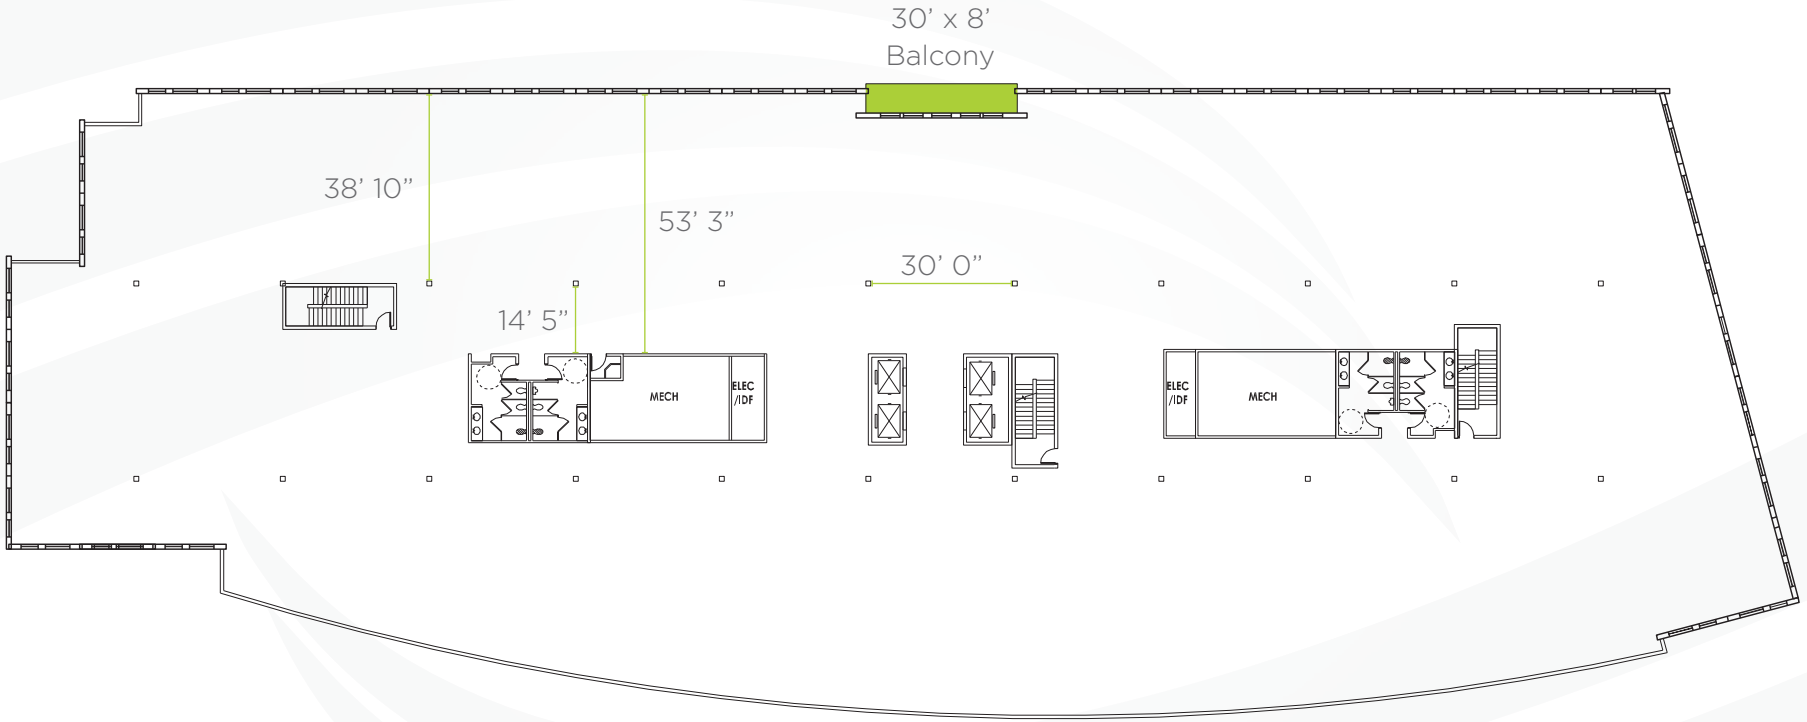

FIFTH FLOOR PLAN

WEST BUILDING

40,000 RSF

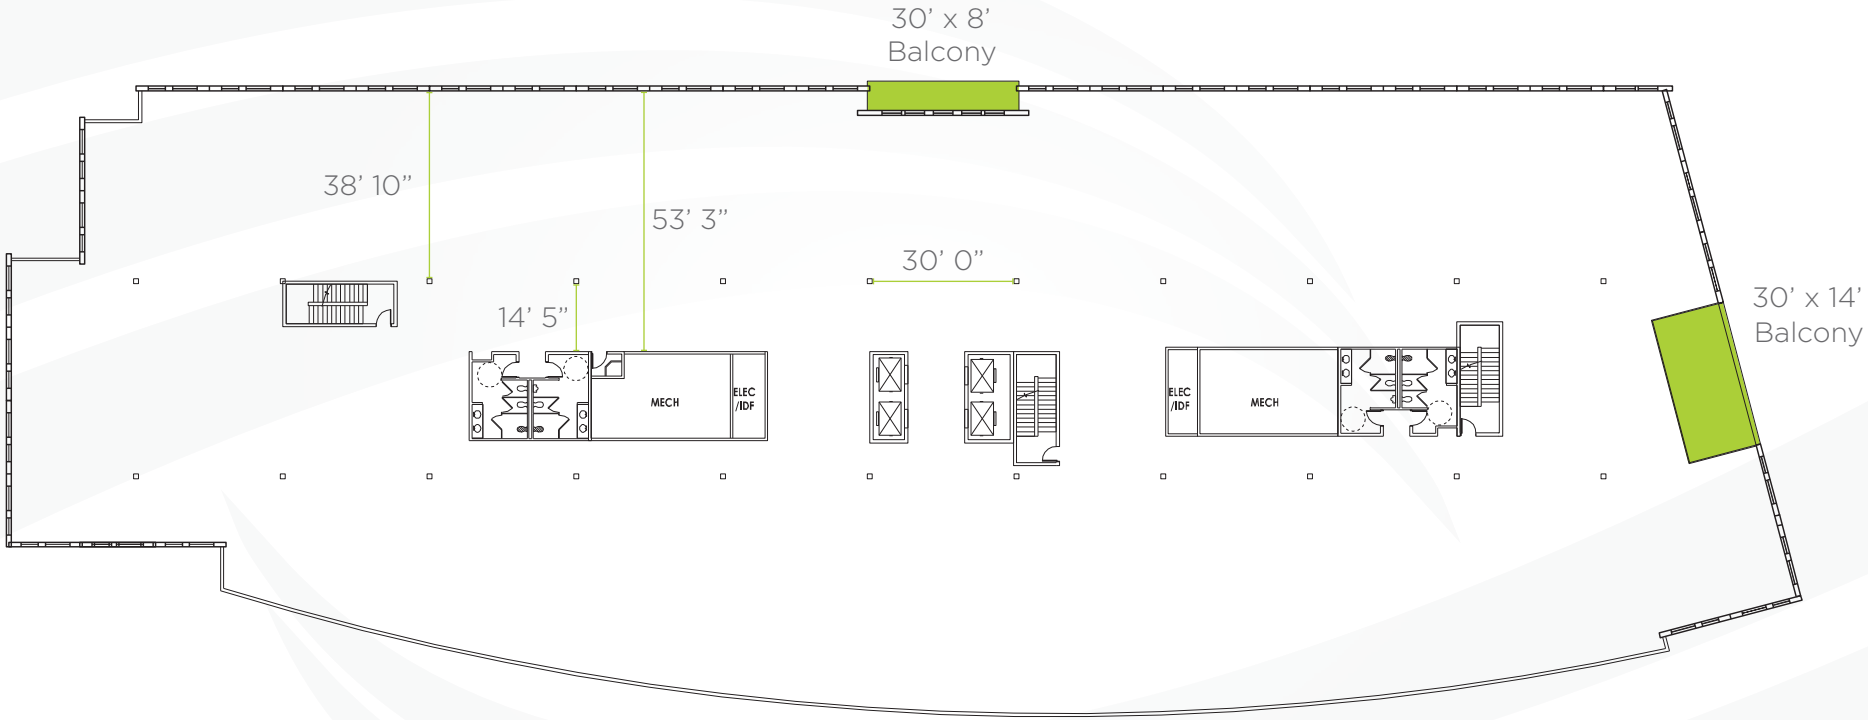

FIFTH FLOOR TEST FIT

WEST BUILDING

CONCEPTUAL LAYOUT OPTIONS



LEGEND

- 8x8 Workstations
- 6x8 Workstations
- 6x6 Workstations
- Conference Rooms
- Break Areas
- Balcony
- Phone Rooms
- Executive Offices
- Typical Closed Offices
- Core Functions & Rest Rooms